THIS DRAWING IS UNPUBLISHED. RELEASED FOR PUBLICATION -.-.-
© COPYRIGHT - BY TYCO ELECTRONICS CORPORATION. ALL RIGHTS RESERVED.

LOC	DIST
AD	00

REVISIONS

P	LTR	DESCRIPTION	DATE	DWN	APVD
	P1	REVISED PER ECO-08-009053	16APR08	DH	AS
	P2	REVISED PER ECO-09-021826	07JAN10	KK	AEG

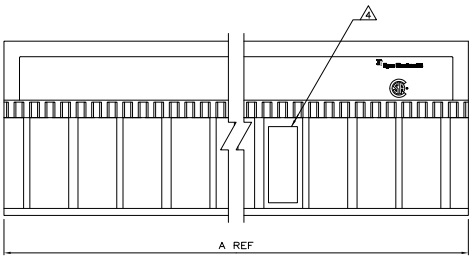

1. HOUSING MATERIAL: LIQUID CRYSTAL POLYMER
   COLOR: NATURAL.
2. CONTACT MATERIAL: PHOSPHOR-BRONZE.
3. CONTACT FINISH:
   UNDERPLATE (ENTIRE CONTACT):
   0.00127 MIN NICKEL.
   ON MATING SURFACES:
   CONFORMS TO ALL TESTING SPECIFIED FOR TELCORDIA UNCONTROLLED ENVIRONMENT.
   ON LEADS
   0.0006 MIN TIN-LEAD OVER UNDERPLATE.
   LUBRICATION (ENTIRE CONTACT):
   SURFACE CONDITIONER PER AMP SPEC 112-1002 AFTER PLATING.
4. PART MARKING LOCATED APPROXIMATELY AS SHOWN.
5. OBSOLETE PARTS: OBSOLETE CIS STREAMLINING PER D.RENAUD/D.SINISI

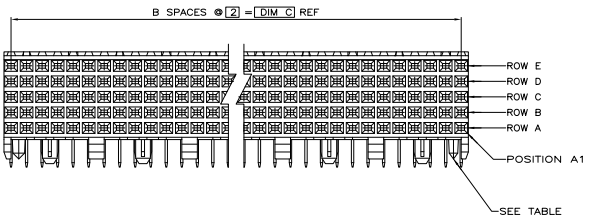

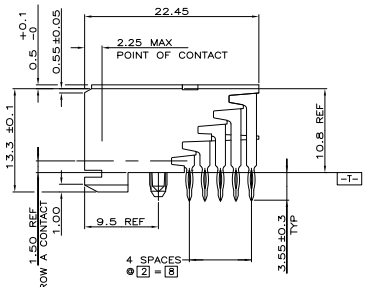

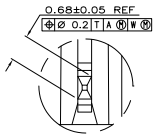

DETAIL Z
SCALE 20:1

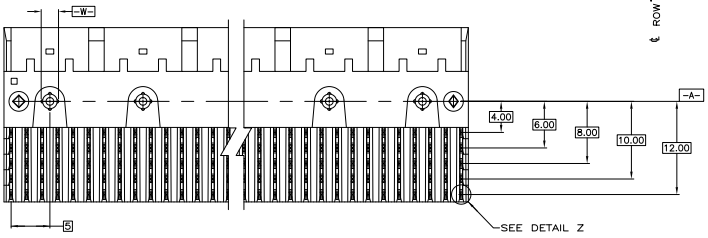

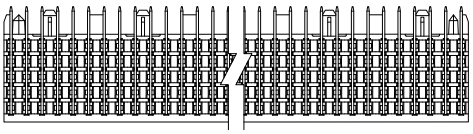

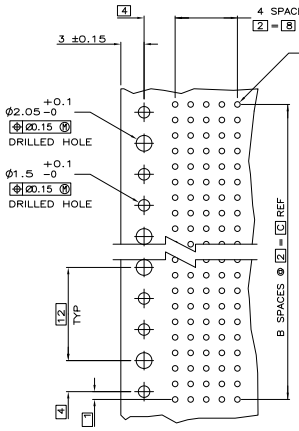

RECOMMENDED CIRCUIT PATTERN
PER IPC-D300 TYPE II, CLASS C
(COMPONENT SIDE)

	POSITIONING PEGS	C	B	A	FINISH	NO OF SIGNAL POSN	PART NUMBER
OBSOLETE	NO	214	107	215.88	3	540	1-223008-2
5 OBSOLETE	NO	130	65	131.88	3	330	~~1-223008-1~~
	NO	118	59	119.88	3	300	1-223008-0
4 OBSOLETE	NO	106	53	107.88	3	270	~~223008-9~~
	NO	94	47	95.88	3	240	223008-8
	NO	82	41	83.88	3	210	223008-7
	NO	70	35	71.88	3	180	223008-6
	NO	58	29	59.88	3	150	223008-5
	NO	46	23	47.88	3	120	223008-4
	NO	34	17	35.88	3	90	223008-3
	NO	22	11	23.88	3	60	223008-2
	YES	10	5	11.88	3	30	223008-1

THIS DRAWING IS A CONTROLLED DOCUMENT.

	NAME	SIGNATURE	DATE
DRN	R. BUCHHEISTER		05/FEB/08
CHK	D. BAECHTLE		05/FEB/08
APVD	D. SINISI		05/FEB/08

DIMENSIONS: mm
TOLERANCES UNLESS OTHERWISE SPECIFIED:
0 PLC ± -
1 PLC ± -
2 PLC ± 0.13
3 PLC ± -
4 PLC ± -
ANGLES ± -
MATERIAL 1 2
FINISH 3

Tyco Electronics Corporation
Harrisburg, Pa 17105-3608

ASSEMBLY, RECEPTACLE, SIGNAL, RIGHT ANGLE, Z-PACK 2mm FB, 5 ROW, PRESS FIT LEAD
-
PRODUCT SPEC -
APPLICATION SPEC -
WEIGHT -

SIZE	CAGE CODE	DRAWING NO	RESTRICTED TO
A1	00779	C-223008	-

CUSTOMER DRAWING
SCALE 4:1 SHEET 1 OF 1 REV P2

AMP 4805 REV 31MAR2000
16APR2008 us077239

Downloaded from Elcodis.com electronic components distributor